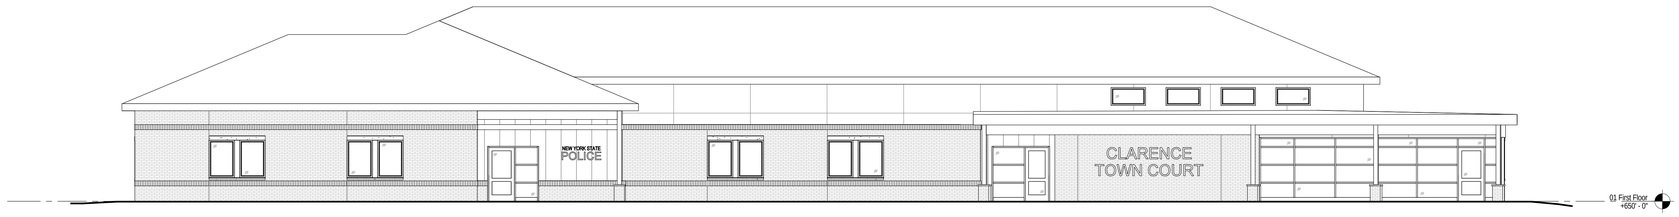

EAST ELEVATION - FRONT ENTRANCE

SCALE: 1/8" = 1'-0"

2 A2001

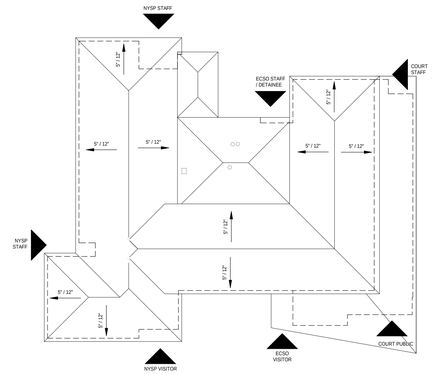

ROOF PLAN

SCALE: 1" = 30'-0"

1 A2001

N

PERSPECTIVE VIEW

SCALE:

3 A2001

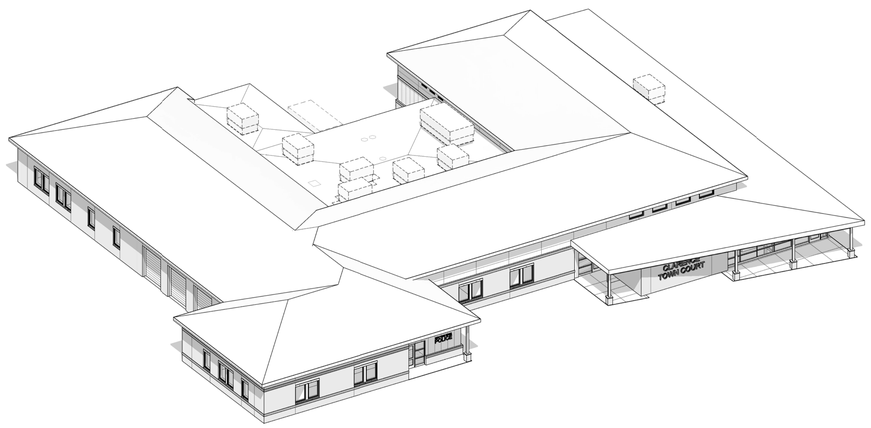

AXONOMETRIC VIEW - FRONT

SCALE:

5 A2001

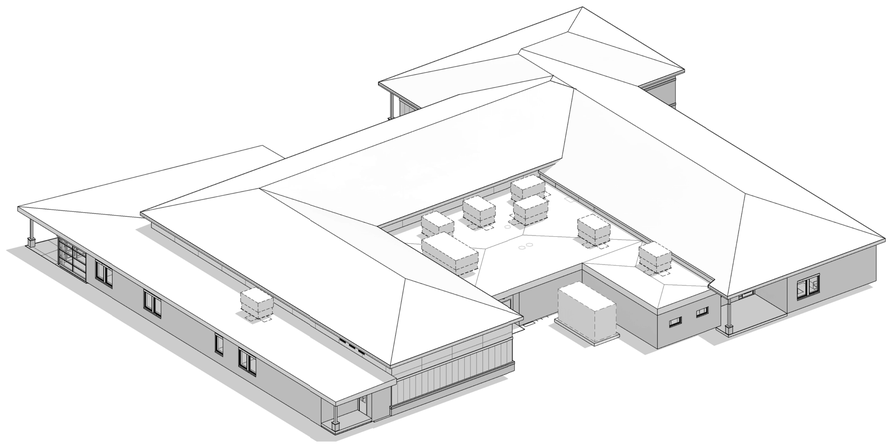

AXONOMETRIC VIEW - BACK

SCALE:

4 A2001

KideneyArchitects

POLICE AND COURT PROJECT

JAN 28, 2016

BUILDING FORM AND MASSING

Kideney Architects, P.C.
ARCHITECTS | PLANNERS | INTERIORS | LANDSCAPE DESIGN
143 Genesee Street | Buffalo, New York 14203 | 716.249.3837 | kideney.com