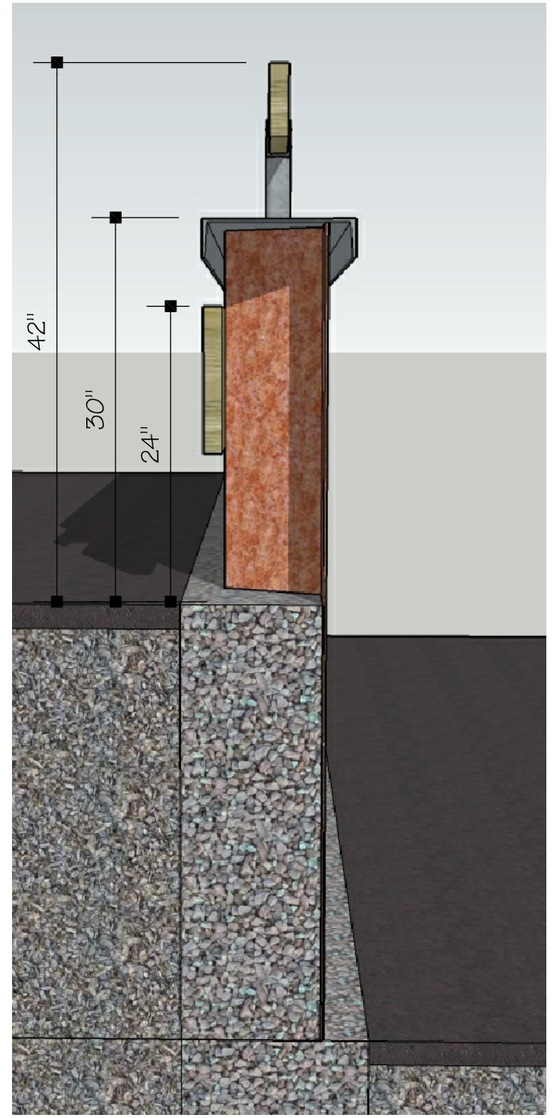


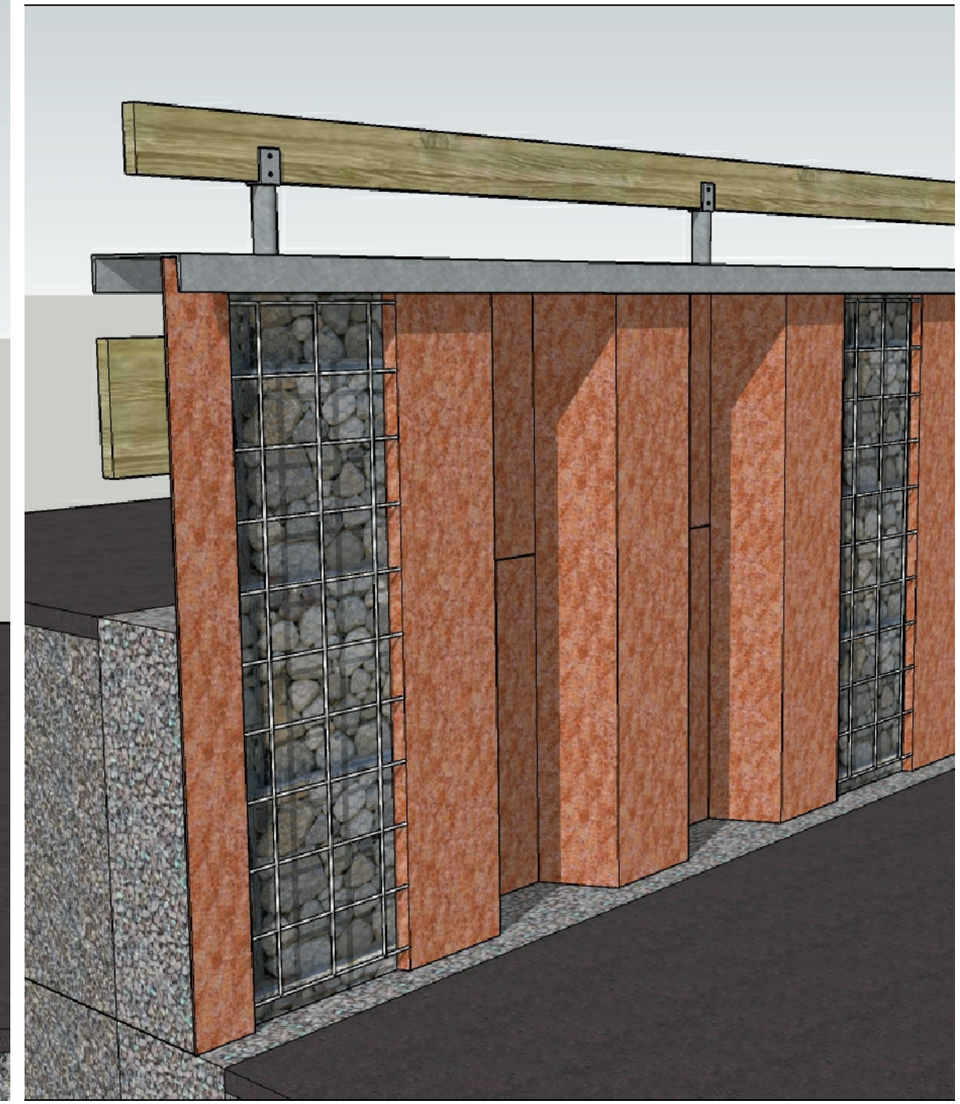

SUTTON architecture

"Design 2 Build"

5409 Main Street
(Second Floor)
Williamsville, NY 14221
(716) 932-7156 Fax 932-7873

# Hollow Bistro

10641 Main St
Clarence, NY

| No. | Description | Date | By |
|---|---|---|---|
| | | | |

WARNING:
It is a violation of Article 147, Section 7303 of the New York State Education Law for any person to alter an item, in any way, on this document, unless under the direction of a licensed Architect

Job Number: 14-286

Title: Retaining Wall

Drawn By: A.Henderson
Date: 07-11-16
Checked: D.Sutton
Scale: As Noted
Sheet No.:

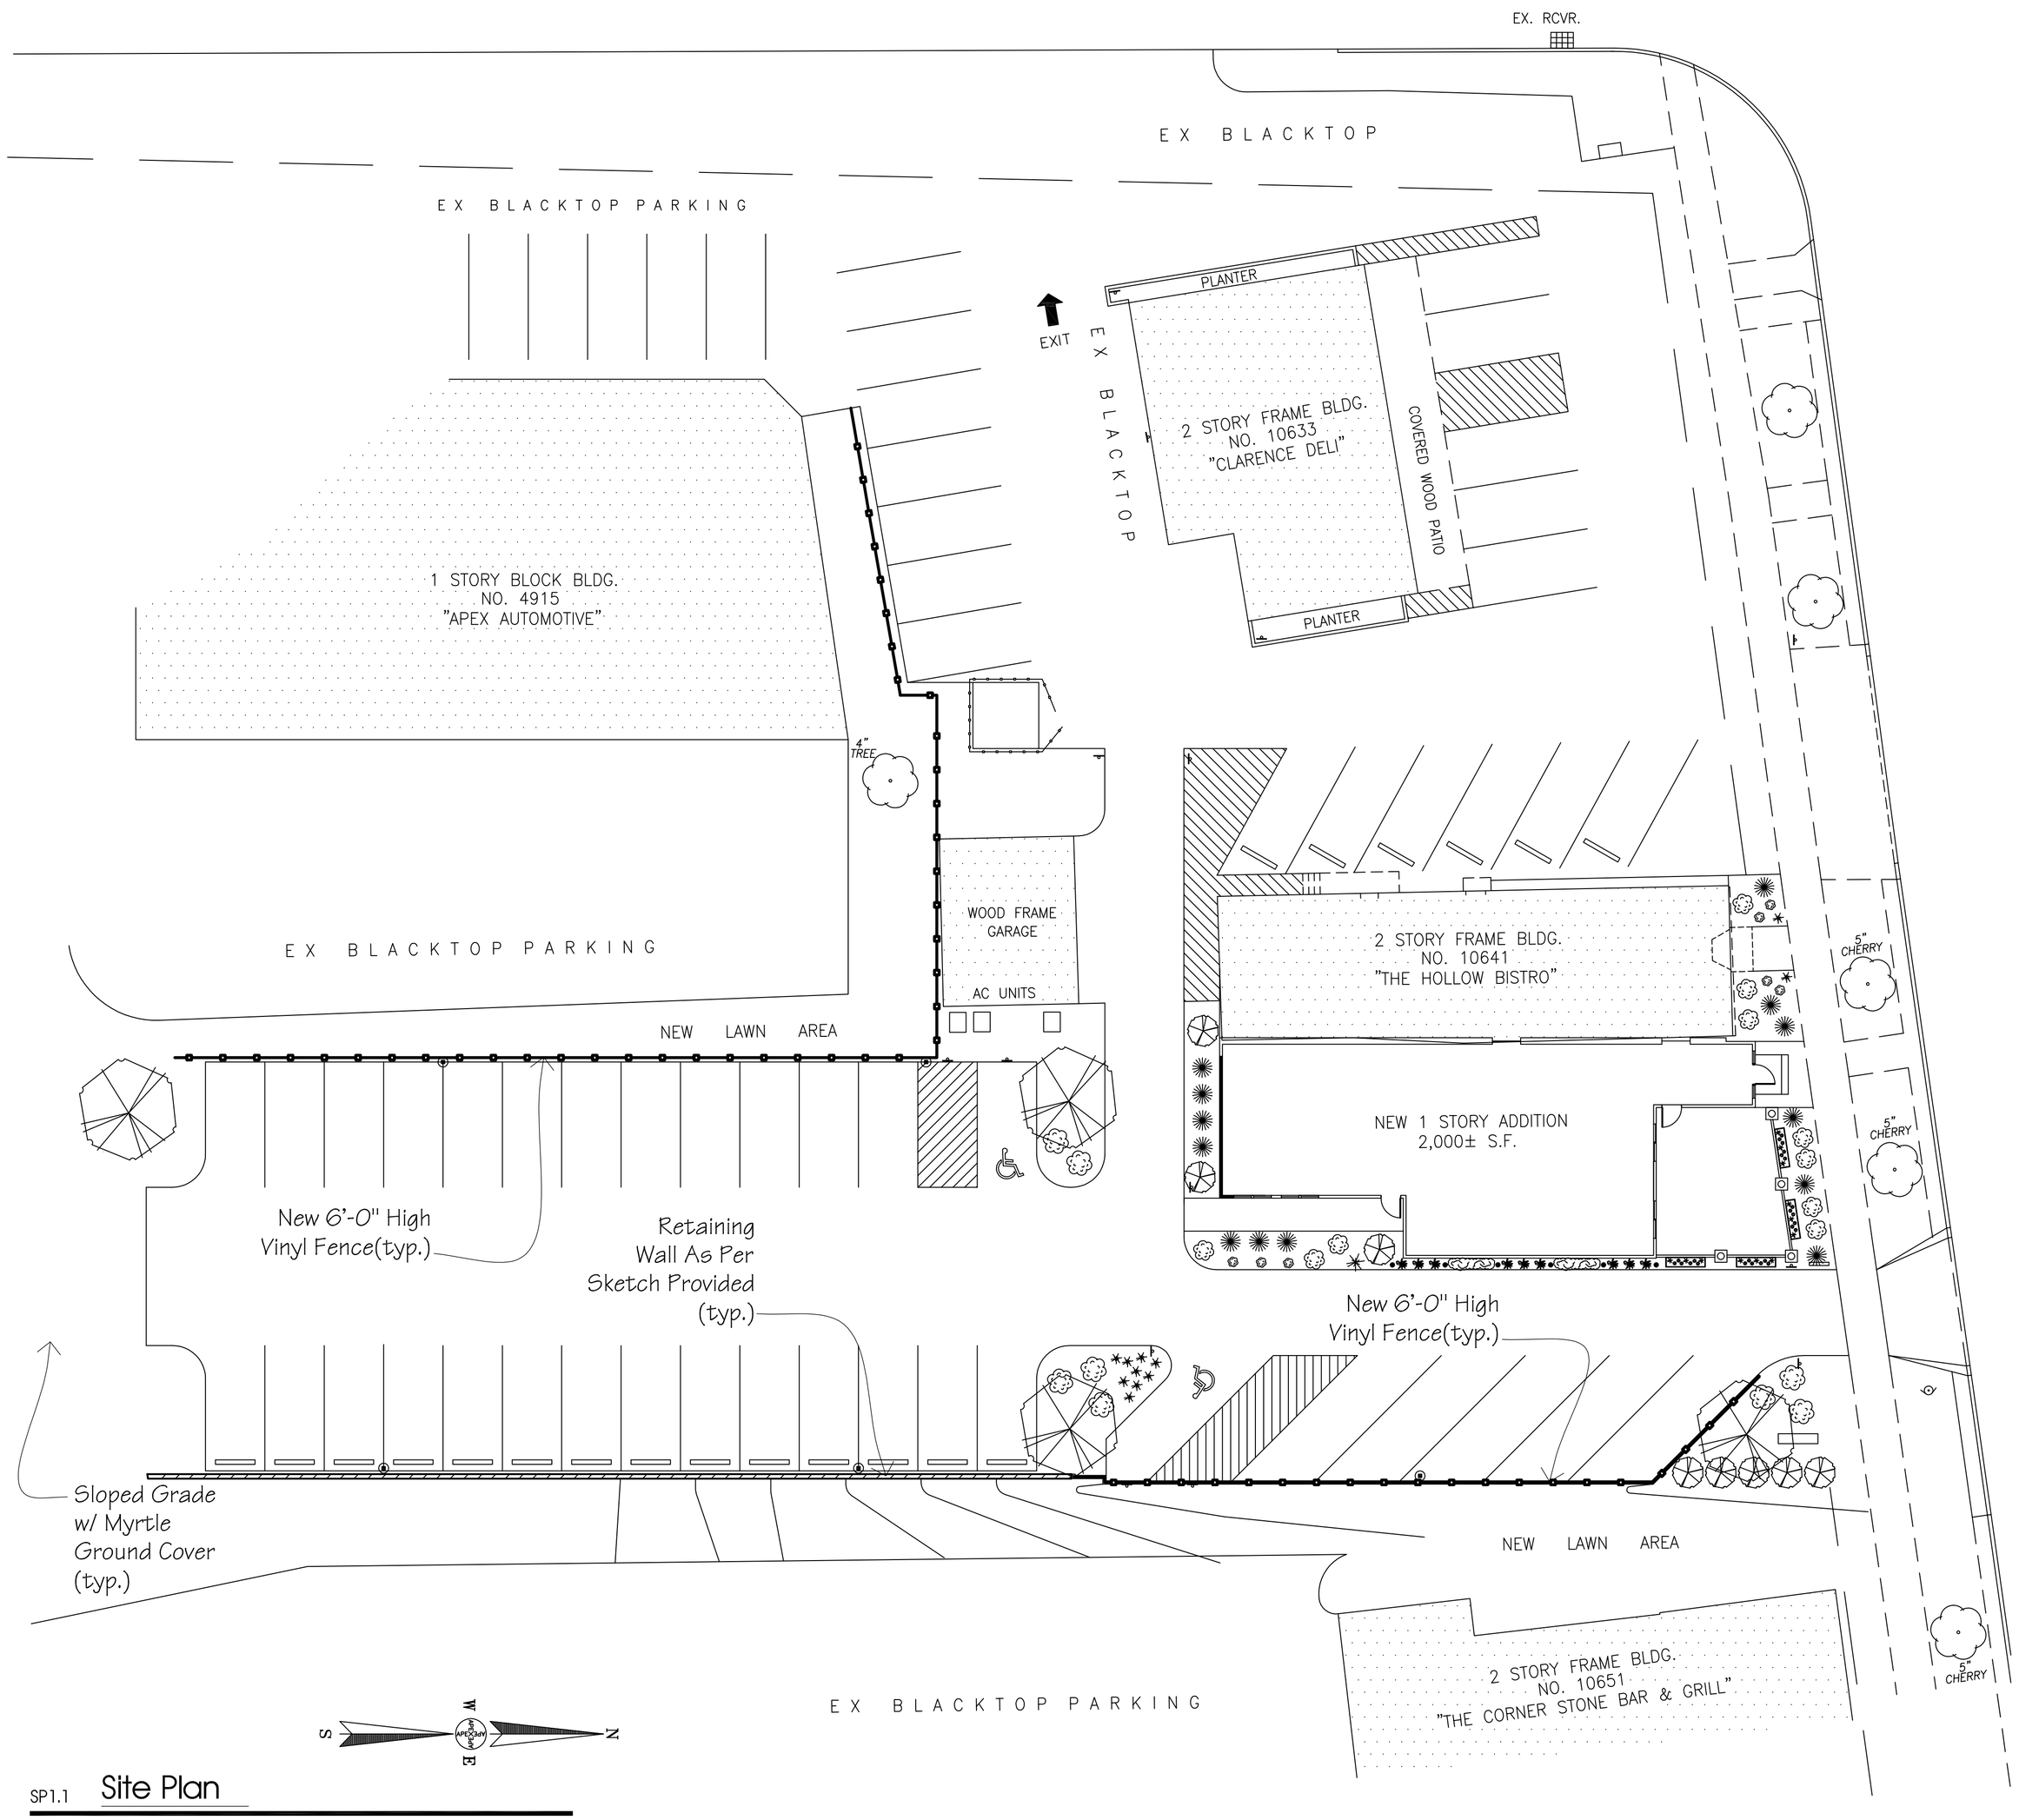


SP1.1 Site Plan

1" = 10'-0"

SP1.2 Retaining Wall East Side

NTS

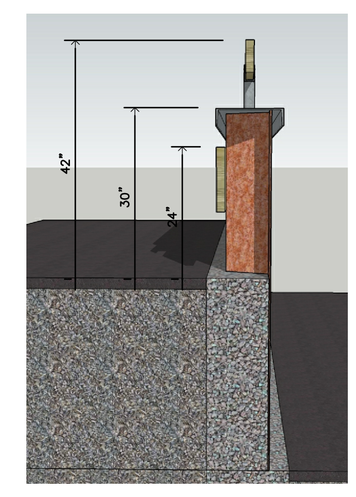


SP1.3 Retaining Wall Section

NTS

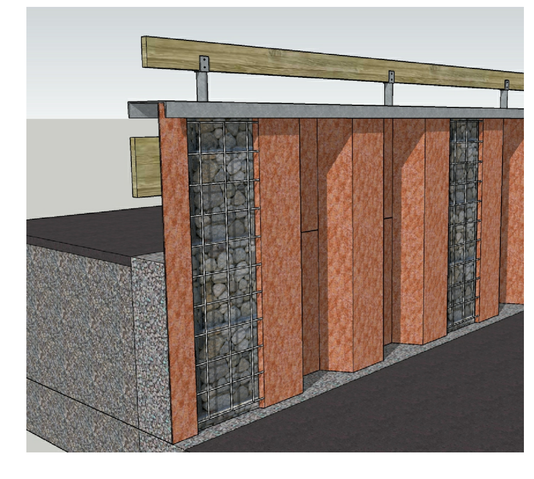

SP1.4 Retaining Wall West Side

NTS

SUTTON architecture
"Design 2 Build"

5409 Main Street
(Second Floor)
Williamsville, NY 14221
(716) 932-7156 Fax 932-7873

Job Number:
**14-286**

Proposed
Addition For:

**Hollow Bistro**

10641 Main Street
Clarence, NY

Copyright Sutton Architecture© 2016

| No. | Description | Date | By |
|---|---|---|---|
| 1. | --- | --- | -- |

WARNING:
It is a violation of Article 147, Section 7303 of the New York State Education Law for any person to alter an item, in any way, on this document, unless under the direction of a licensed Architect.

Title:
Concept Site Plan

Drawn By: C.Pagliano
Date: 07-12-16
Checked: D. Sutton
Scale: As Noted
Sheet No.: **SP-1**

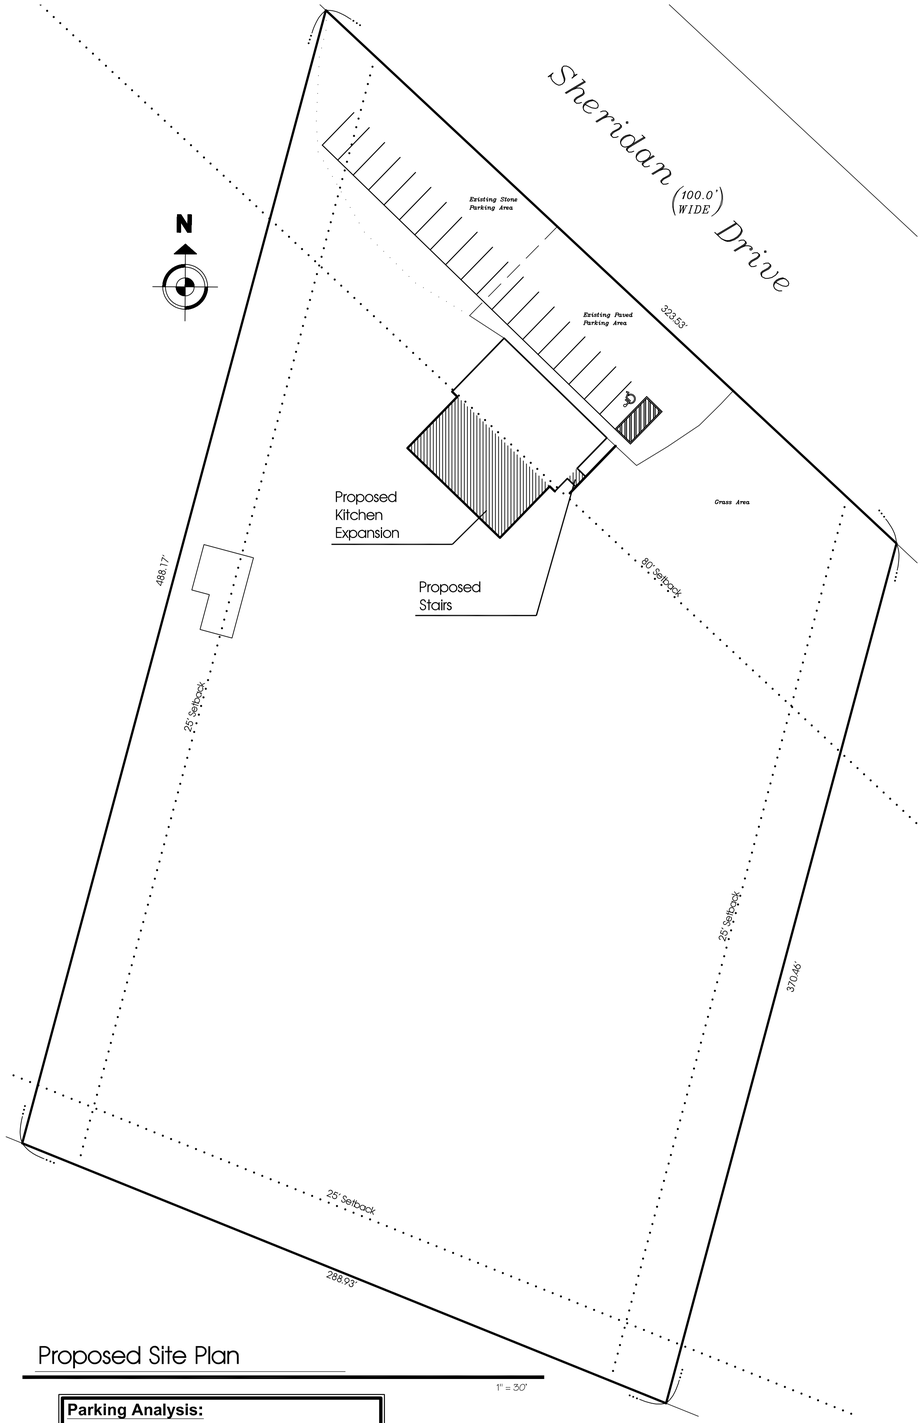


Proposed Site Plan

1" = 30'

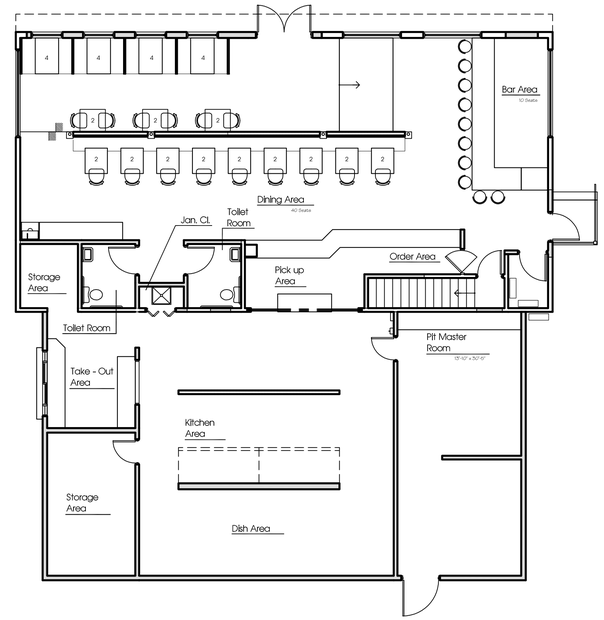


Proposed Floor Plan

1/8" = 1'-0"

Existing Photos

NTS

Concept Rendering

NTS

**Parking Analysis:**

| | |
|---|---|
| **Total Site Area:** | 124,982 sf / 2.87 Acres |
| **Building Areas:** | |
| Existing: | 1,877 sf / 0.043 Acres |
| Proposed Addition: | 1,620 sf / 0.037 Acres |
| **Total Building Area:** | **3,497 sf / .08 Acres** |
| **Minimum Parking Requirements:** | |
| Restaurants | 1 per 3 Seats |
| Total Parking Requirements: | **17 Parking Spaces** |
| **Total Parking Available:** | 19 Parking Spaces |

# Wild Bill's Hickory BBQ

9105 Sheridan Drive
Clarence, NY

SUTTON architecture
"Design 2 Build"