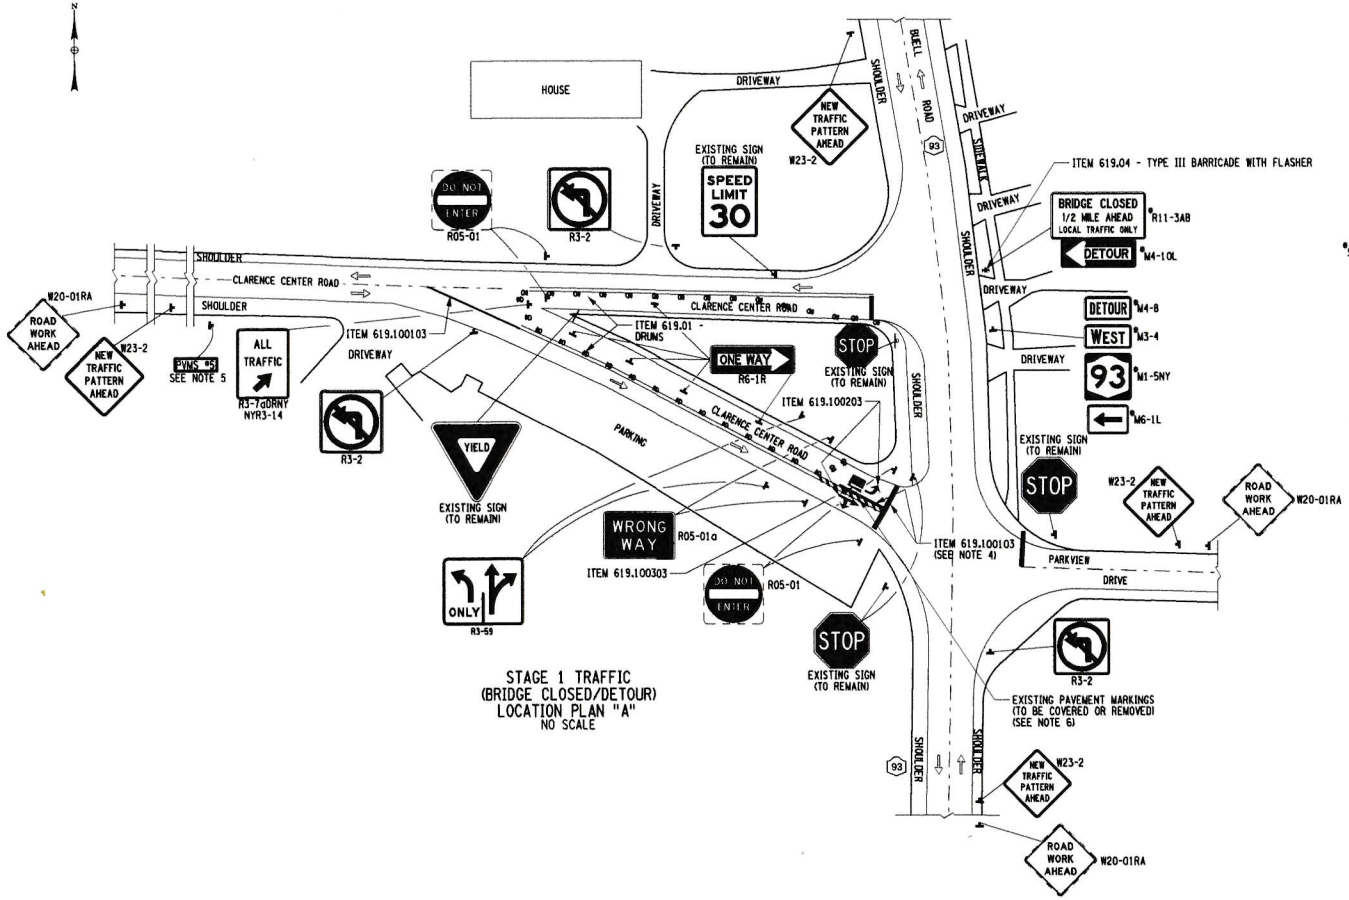

STAGE 1 TRAFFIC
(BRIDGE CLOSED/DETOUR)
LOCATION PLAN "A"
NO SCALE

*SIGN ACCOUNTED FOR ON DRAWING NO. HW-9.

NOTES:

1.) FOR GENERAL NOTES, SEE DRAWING NO. HW-7.

2.) FOR W.Z.T.C. NOTES, SEE DRAWING NO. HW-8.

3.) FOR ADDITIONAL W.Z.T.C., SEE DRAWING NO.'S HW-8 - HW-13.

4.) TEMPORARY PAVEMENT MARKINGS FOR STOP BAR TO BE PAID FOR UNDER ITEM 619.100103.

5.) PORTABLE, VARIABLE MESSAGE BOARD (PVMS) TO BE PAID FOR UNDER ITEM 619.111113. SEE DRAWING NO. HW-8 FOR MESSAGES AND CONDITIONS.

6.) ALL RELATED WORK AND MATERIALS FOR COVERING OR REMOVING AND REPLACING EXISTING PAVEMENT MARKINGS SHALL BE PAID FOR UNDER ITEM 619.0803.

AFFIX SEAL: ON:

STATE OF NEW YORK
GEOFFREY ROBERT GRIGGS
D263618
No. 079932
LICENSED PROFESSIONAL ENGINEER

ALTERED BY: ON:

ITEM 619.01 - BASIC WORK ZONE TRAFFIC CONTROL.
ITEM 619.04 - TYPE III CONSTRUCTION BARRICADE
ITEM 619.0803 - COVER EXISTING PAVEMENT MARKINGS, STRIPES (REMOVABLE TAPE)
ITEM 619.100103 - INTERIM PAVEMENT MARKING, STRIPES (REMOVABLE TAPE)
ITEM 619.100203 - INTERIM PAVEMENT MARKING, SYMBOLS (REMOVABLE TAPE)
ITEM 619.100303 - INTERIM PAVEMENT MARKING, LETTERS (REMOVABLE TAPE)

AS-BUILT REVISIONS
DESCRIPTION OF ALTERATIONS:

AKRON - TONAWANDA CREEK, S.H. 947	PIN 5011.35	BRIDGES 1034790	CULVERTS	ALL DIMENSIONS IN ft UNLESS OTHERWISE NOTED
N.Y. ROUTE 93, MECHANIC STREET				WORK ZONE TRAFFIC CONTROL LOCATION PLAN "A" N.Y. ROUTE 93 (MECHANIC STREET) OVER MURDER CREEK
BIN 1034790 OVER MURDER CREEK				
VILLAGE OF AKRON				
COUNTY: ERIE	REGION: 05			

CONTRACT NUMBER D263618

DRAWING NO. HW-12
SHEET NO. 12

IT IS A VIOLATION OF LAW FOR ANY PERSON, UNLESS THEY ARE ACTING UNDER THE DIRECTION OF A LICENSED PROFESSIONAL ENGINEER, ARCHITECT, LANDSCAPE ARCHITECT, OR LAND SURVEYOR, TO ALTER AN ITEM IN ANY WAY. IF AN ITEM BEARING THE STAMP OF A LICENSED PROFESSIONAL IS ALTERED, THE ALTERING ENGINEER, ARCHITECT, LANDSCAPE ARCHITECT, OR LAND SURVEYOR SHALL STAMP THE DOCUMENT AND INCLUDE THE NOTATION "ALTERED BY" FOLLOWED BY THEIR SIGNATURE, THE DATE OF SUCH ALTERATION, AND A SPECIFIC DESCRIPTION OF THE ALTERATION.

NEW YORK STATE OF OPPORTUNITY. Department of Transportation

PROJECT MANAGER | CHECK | DRAFTING | CHECK | DESIGN | JOB MANAGER | DESIGN SUPERVISOR

FILE NAME = 501135_gpb_wztc_04.dgn
DATE/TIME = 13-SEP-2017 12:38
USER = JVinstel