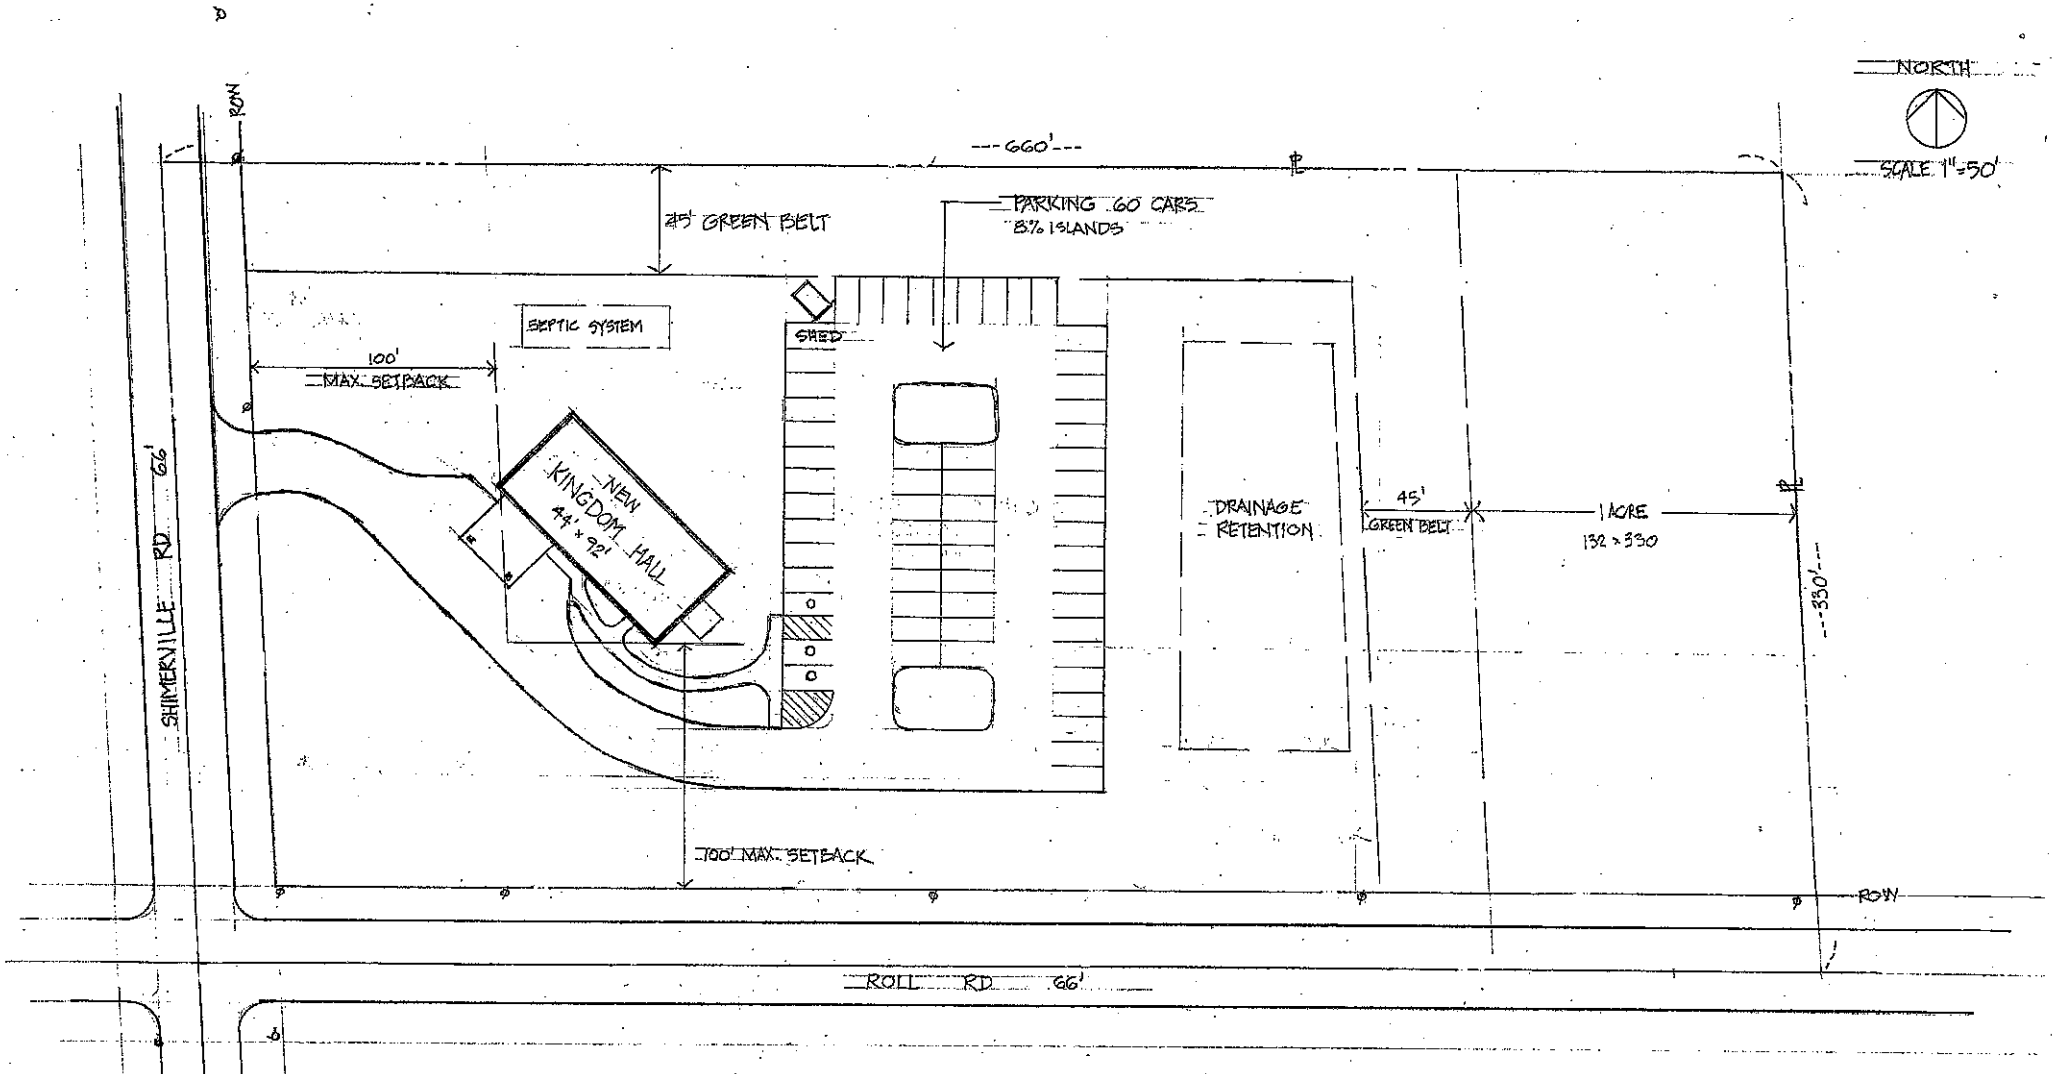

PRELIMINARY SITE PLAN
KINGDOM HALL OF JEHOVAH'S WITNESSES
CLARENCE, NEW YORK