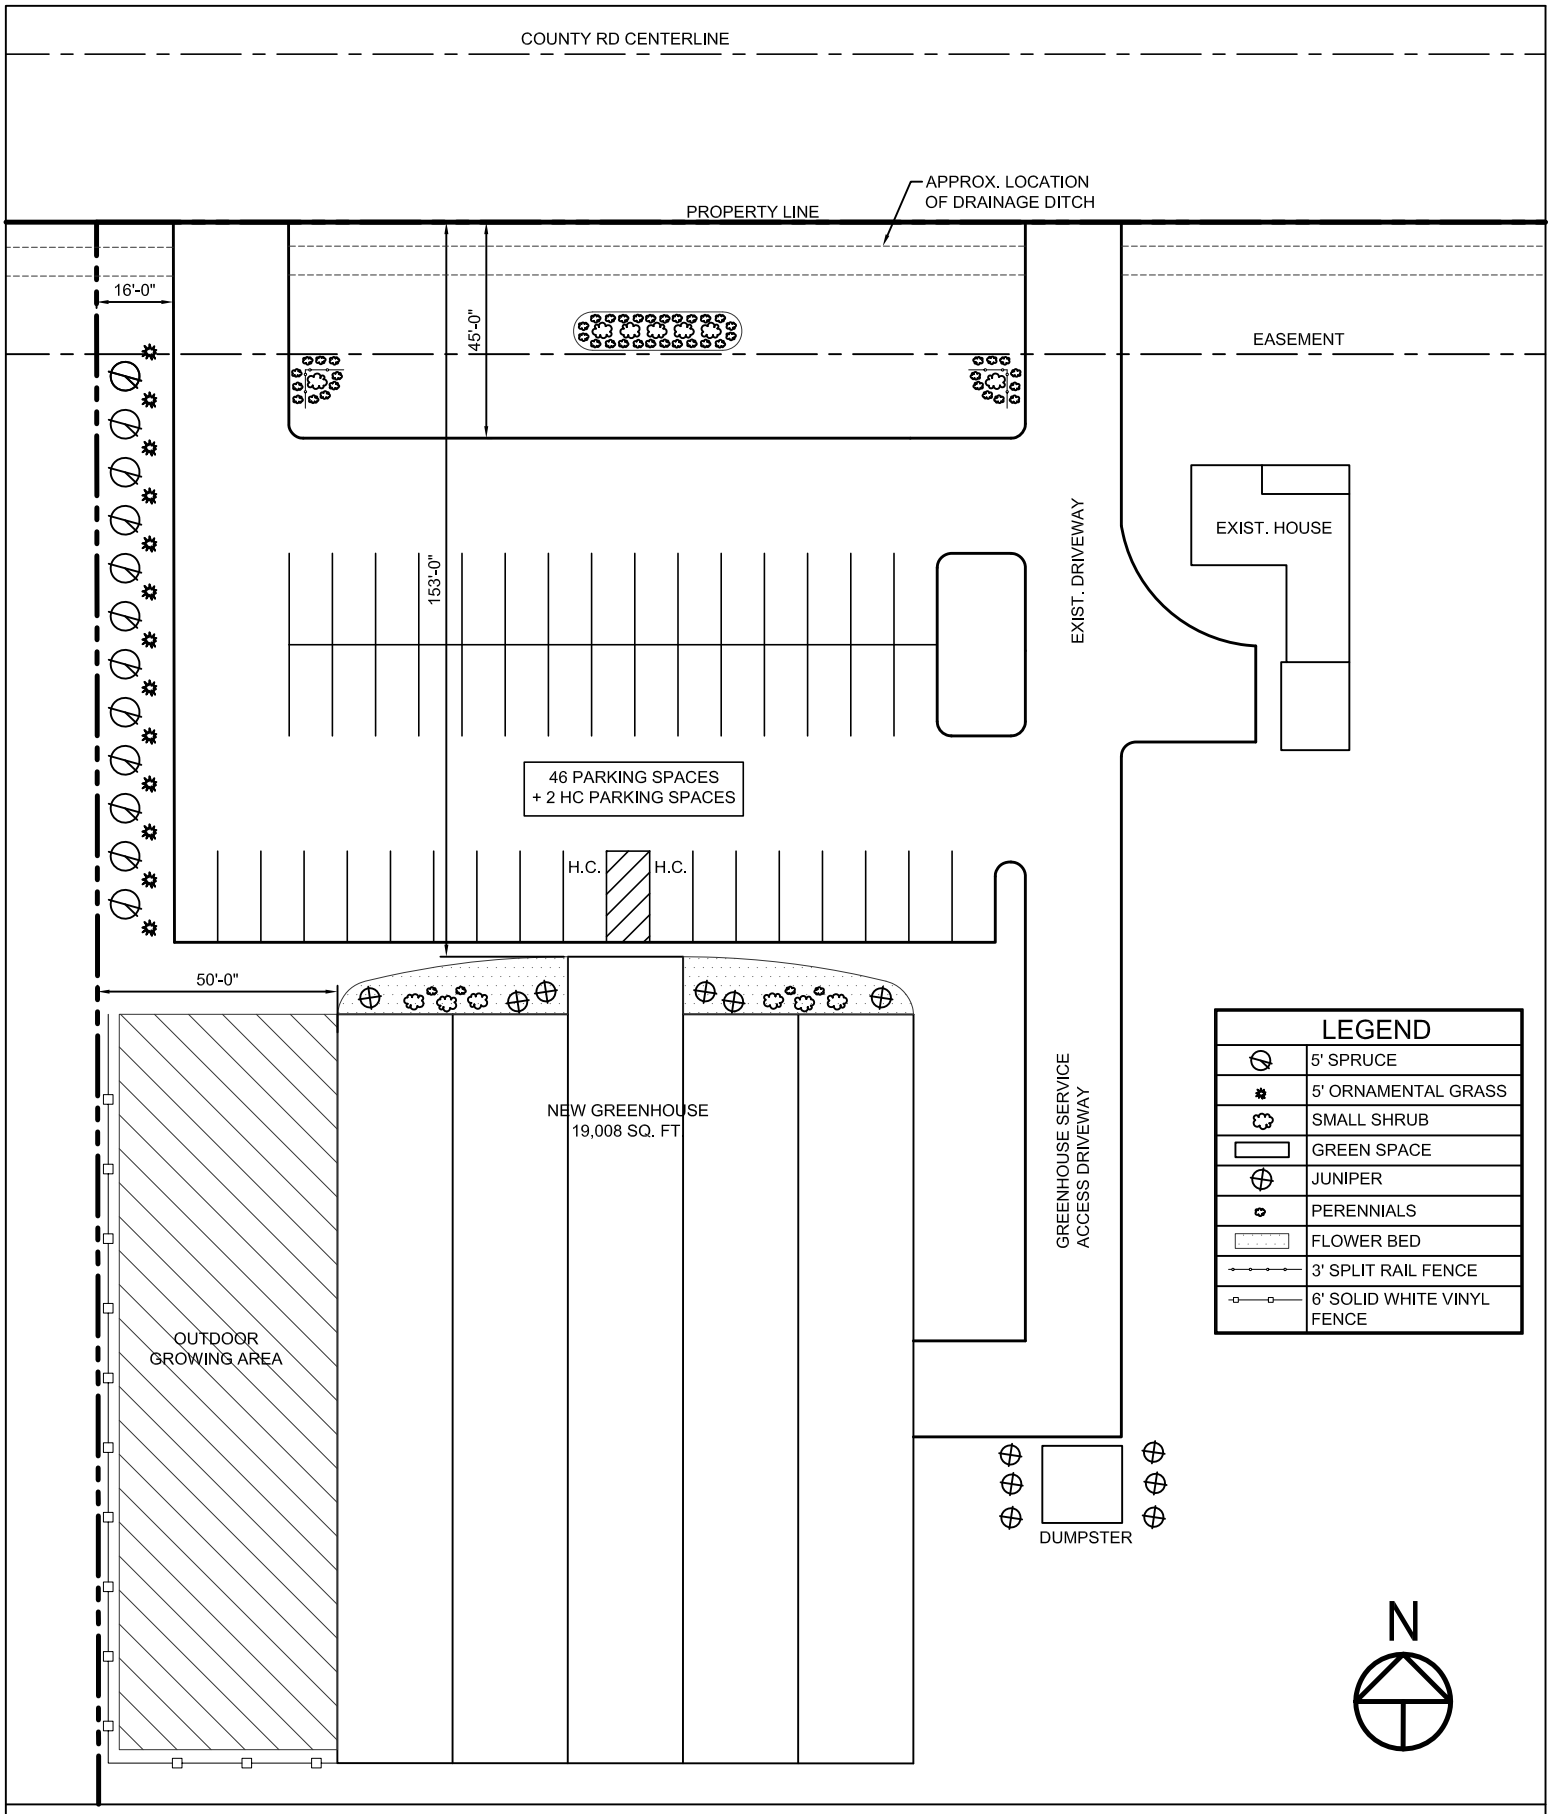

Lavocat's Family Greenhouse

8441 County Rd.
Clarence, New York 14051

Arete WNY

Updated Site Layout Plan

Project number:	100.03
Date:	2013-04-09
Drawn By:	JM
Scale:	1"=40'

S-001